KEYNOTES

NO.	DESCRIPTION

LEGEND

SYMBOL			TYPE & NUMBER
DEMO	EXIST.	NEW	
		A	Interior Partition shown with Wall Type Tag
		B	Interior Partial-Height Partition shown with Wall Type Tag
			Interior Door shown with Door Tag
EXIST	EXIST	EXIST	Equipment shown with Equipment Tag
			Plumbing Fixtures Floor sink

GENERAL NOTES

NO.	DESCRIPTION
A.	All outlets to be mounted at 18" AFF, unless otherwise noted. Provide GFI outlets as required by code. Outlets shown are required, provide additional outlets for code compliance.
B.	
C.	
D.	
E.	

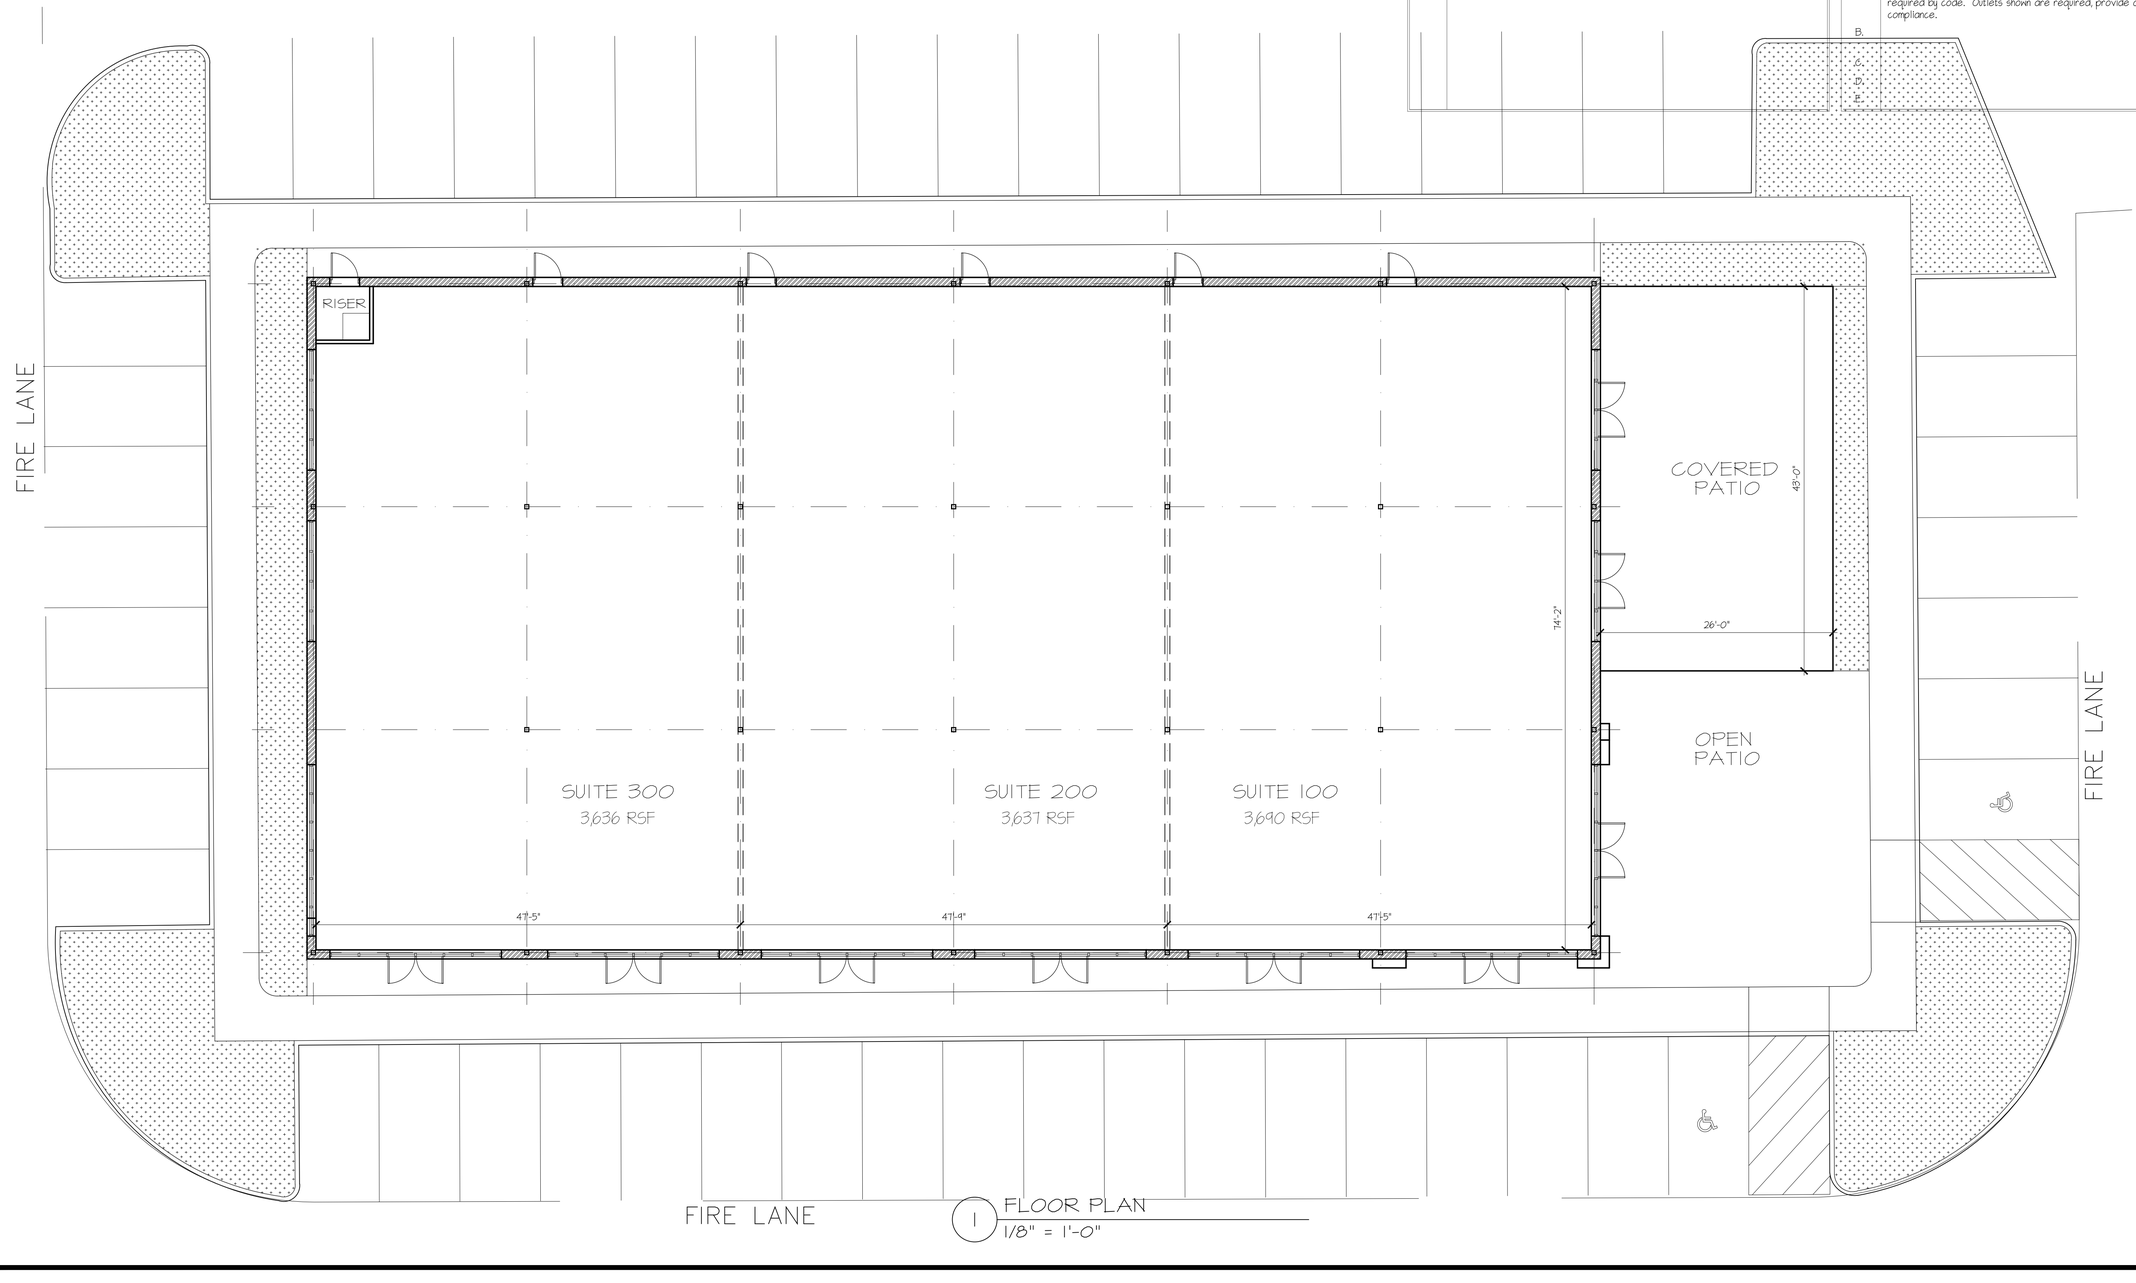

1 FLOOR PLAN
1/8" = 1'-0"

BUILDING 3
KENNEDALE, TX

708 studios
CLARA CARLISLE
5000 Eldorado Pkwy, Suite 150
FRISCO, TX 75033
www.708STUDIOS.com
214.789.6196

These drawings were prepared by, and are the sole property of 708 STUDIOS, LLC. Unauthorized use or duplication of these drawings is prohibited by law and will subject the violator to damages under Title 17 United States Code and other applicable Law.
Copyright by 708 STUDIOS, LLC.

PROFESSIONAL STAMPS:

LICENSE EXPIRES OCTOBER 2022

KEYPLAN:

REVISIONS:

JOB No.: 22016
DATE: 3/24/2022

FLOOR PLAN

A2.1